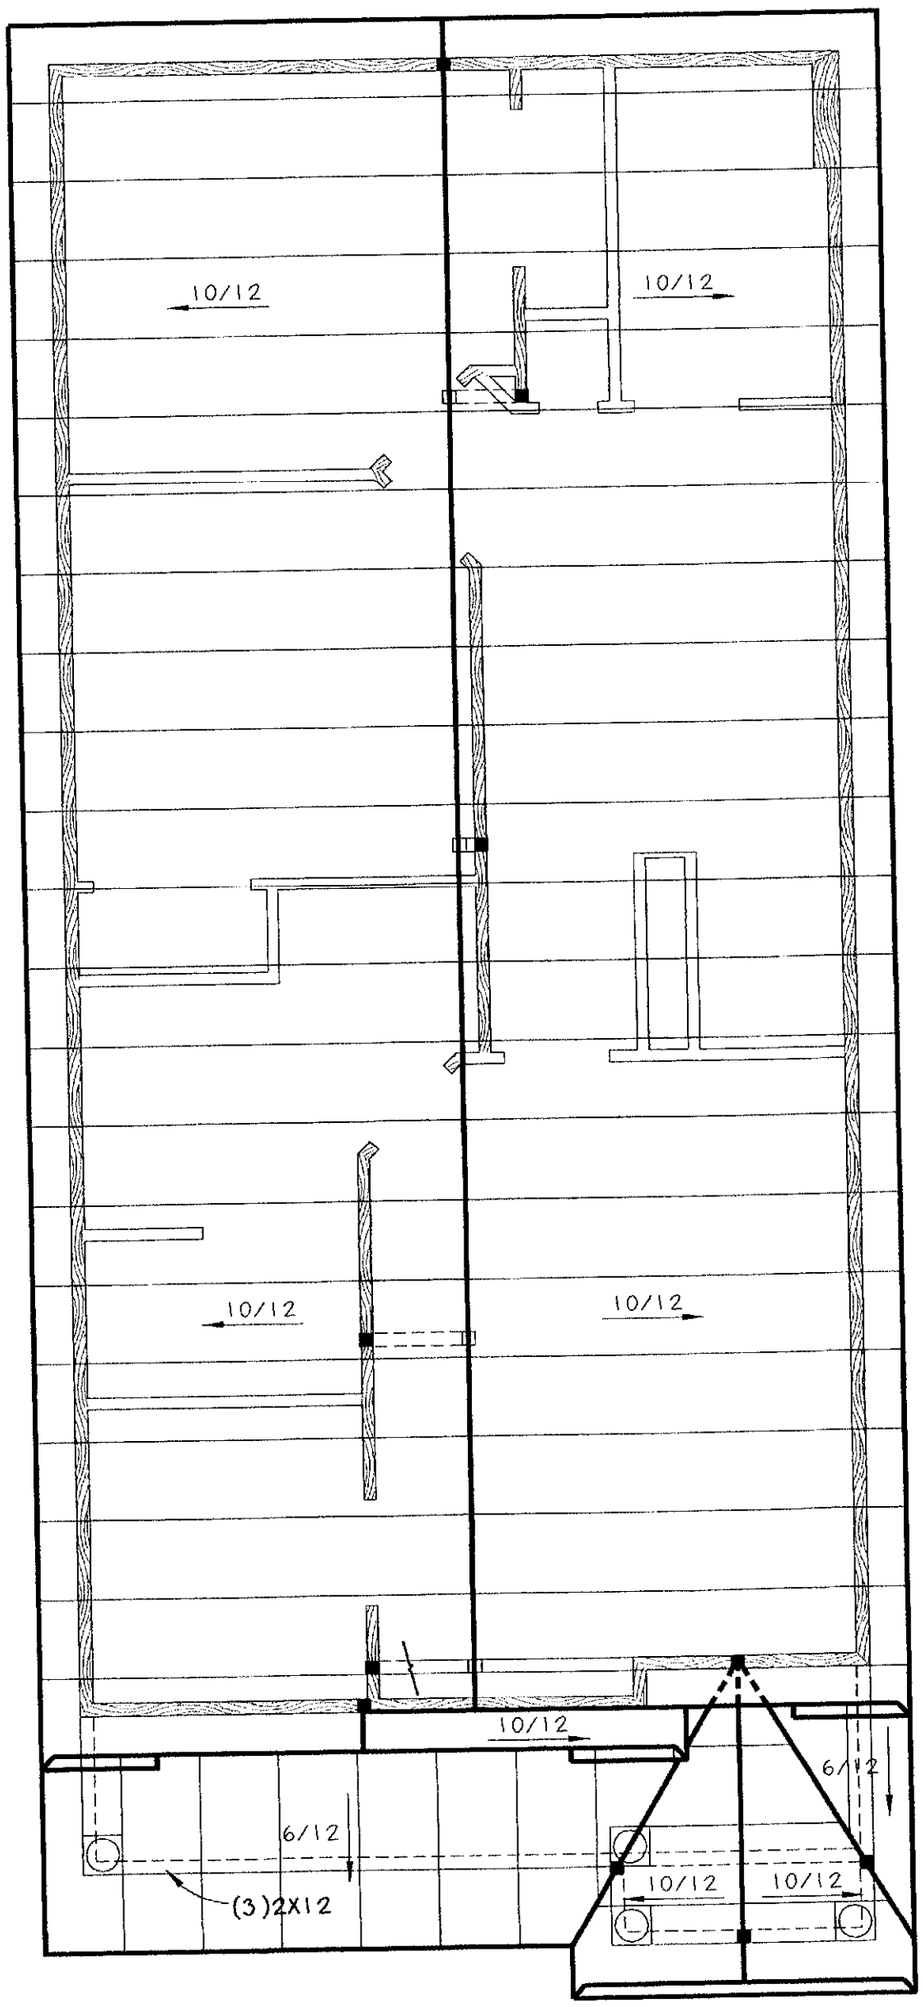

ROOF FRAMING PLAN

SCALE: 1/4" = 1'-0"

ORIGINAL DRAFT
THIS PLAN HAS BEEN REGISTERED WITH THE U.S. COPYRIGHT OFFICE
IF THIS IS NOT RED
DO NOT COPY

UPDATE 01/2005

ALL PLANS customizable

11112 John Galt Blvd. Omaha, NE 68137-2384
Fax: (402) 331-5507 Toll Free: (800) 947-7526
www.designbasics.com

REVERSE AVAILABLE

design basics® HOME PLAN DESIGN SERVICE

DESIGN BASICS, INC. IS A PROFESSIONAL RESIDENTIAL DESIGN FIRM LOCATED IN OMAHA, NE. BECAUSE SITE CONDITIONS MAY VARY DESIGN BASICS, INC. CANNOT WARRANT THE SUITABILITY OF THESE PLANS FOR USE ON YOUR SPECIFIC SITE. CONSTRUCTION FROM THESE PLANS SHOULD NOT BE UNDERTAKEN WITHOUT THE ASSISTANCE OF A CONSTRUCTION PROFESSIONAL.
© 2001 THE PURCHASER OF THESE PLANS IS GIVEN A LIMITED LICENSE TO REPRODUCE THESE PLANS FOR CONSTRUCTION PURPOSES ONLY AND FURTHER DISTRIBUTION IS STRICTLY PROHIBITED.

853N

SHEET of